

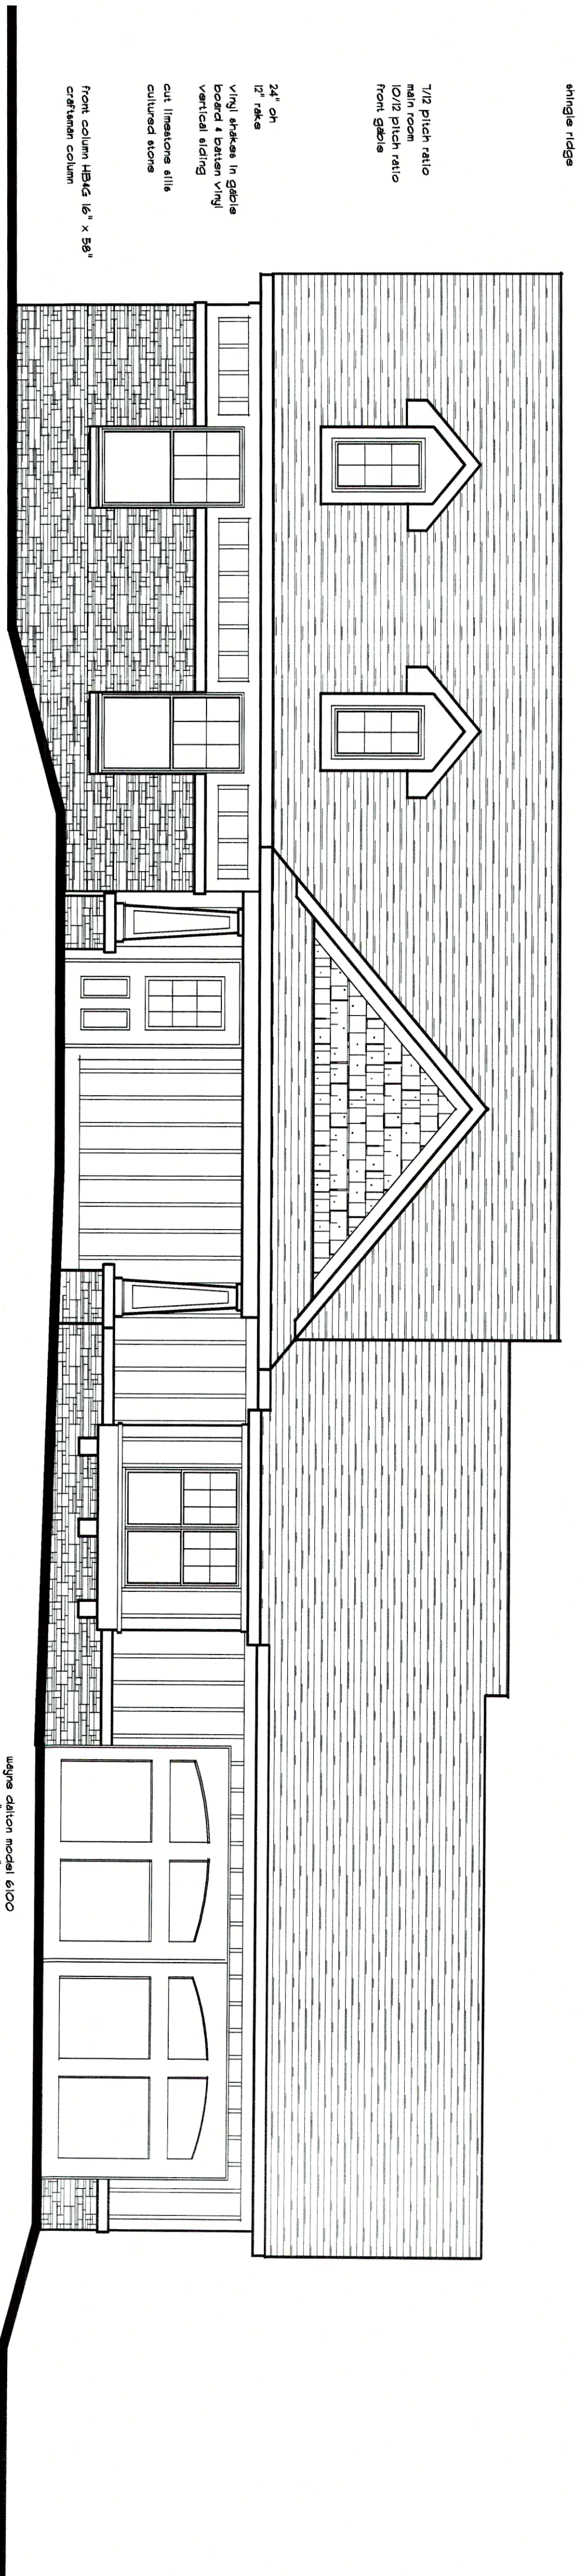


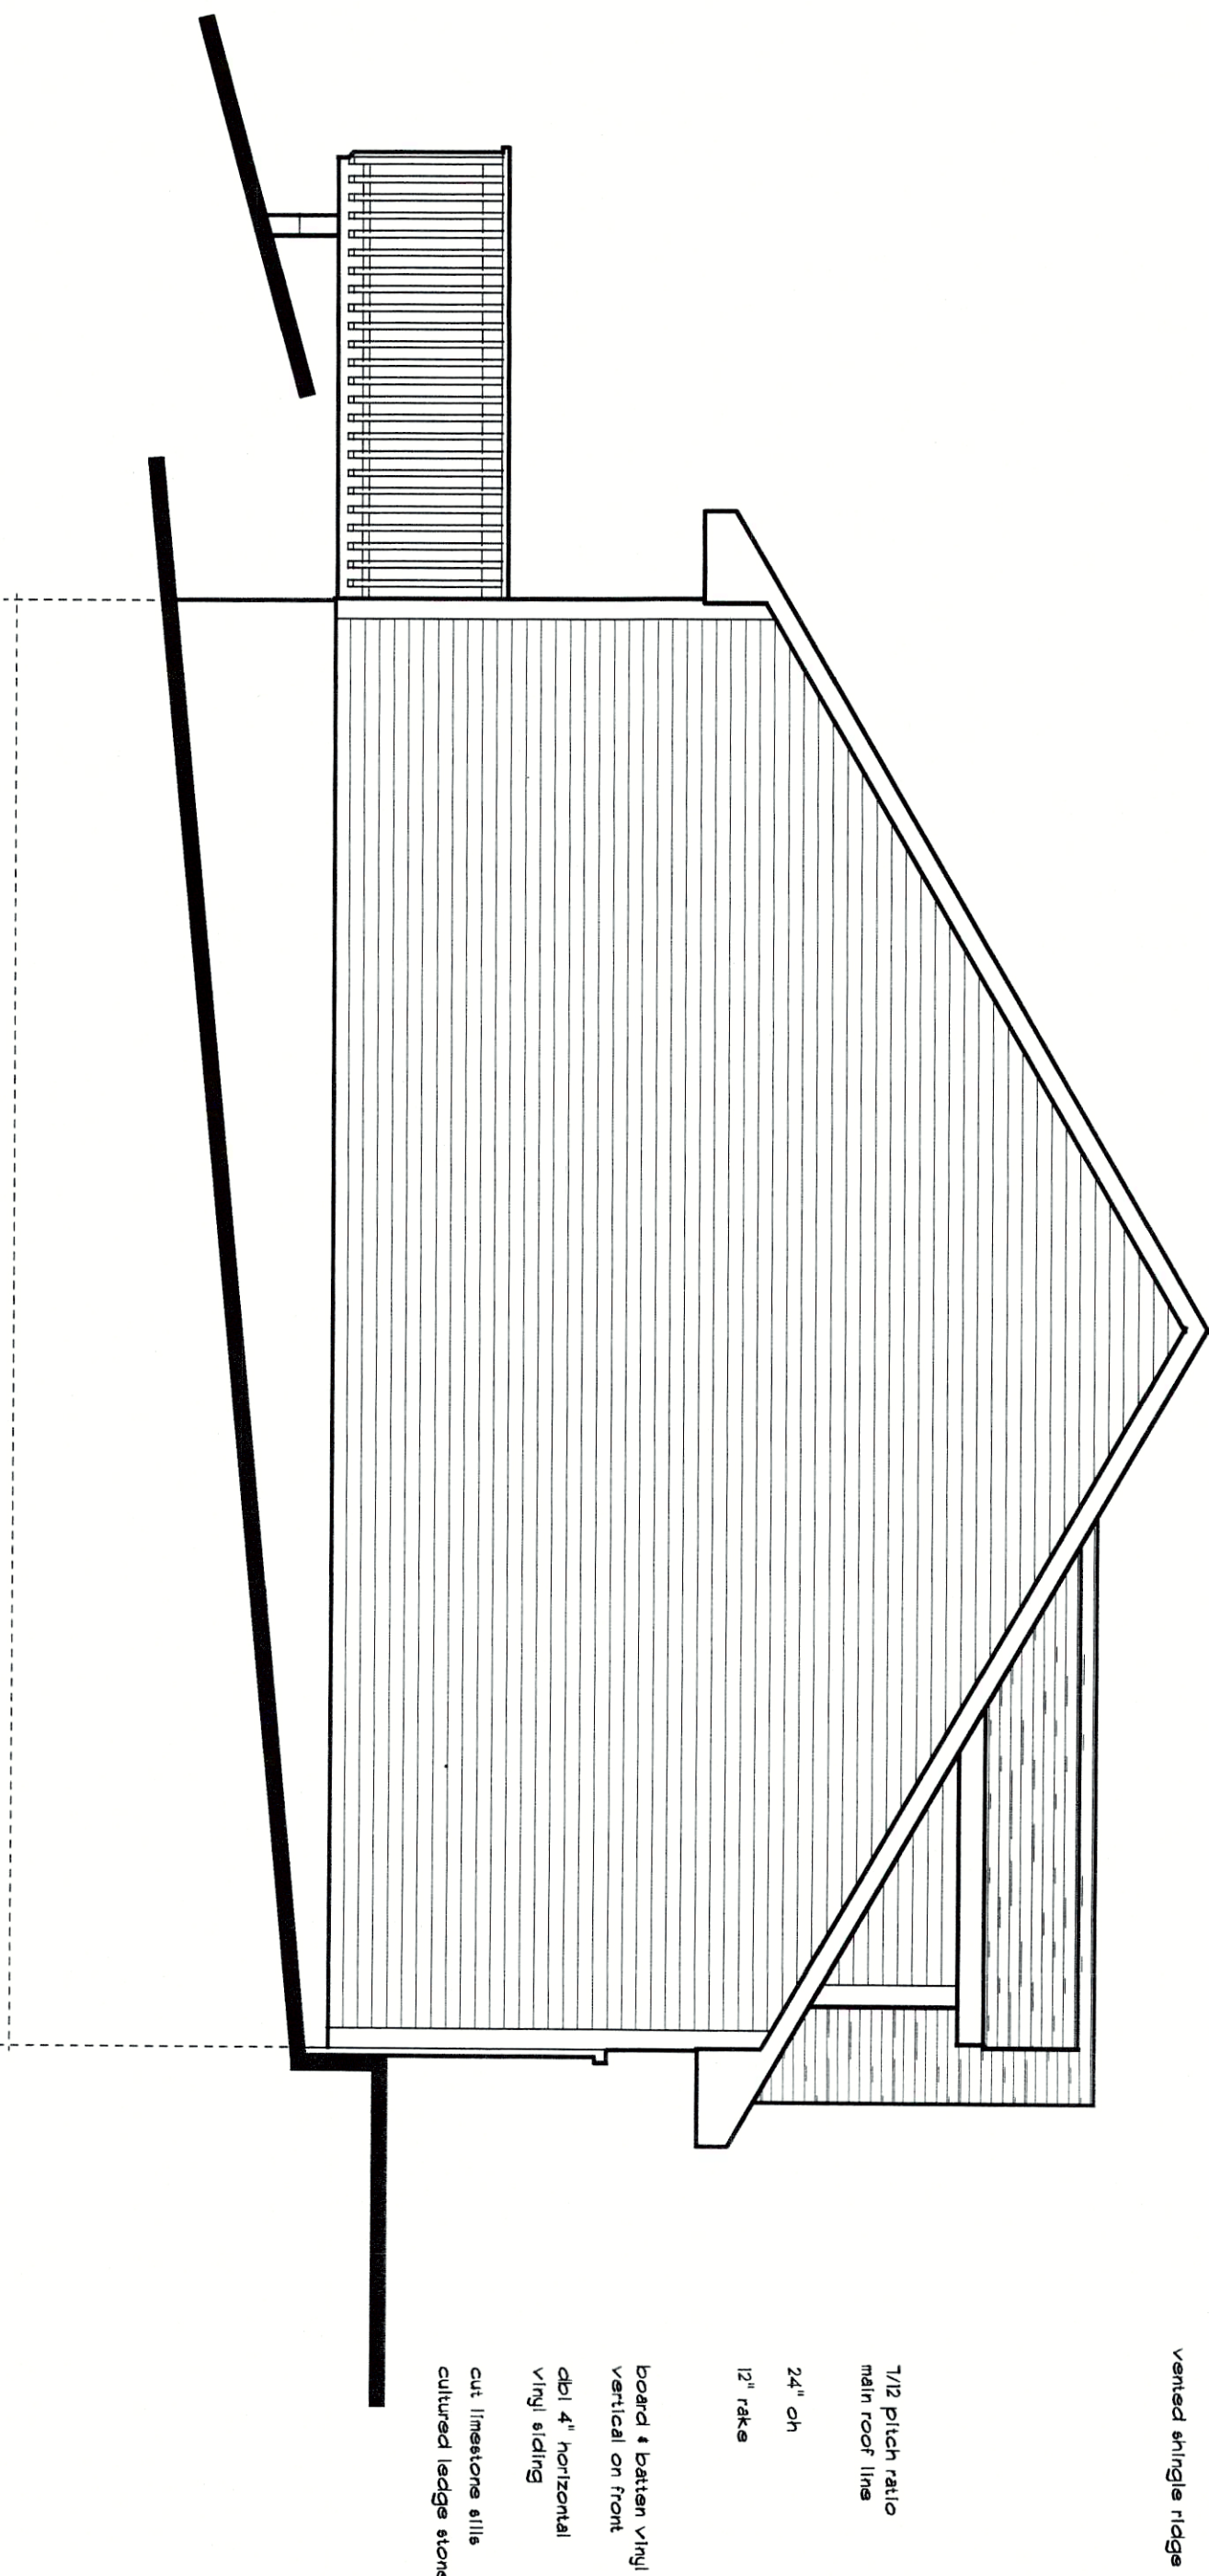

FRONT ELEVATION

THREE BEDROOM PLAN

SCALE 1/4" = 1'-0"

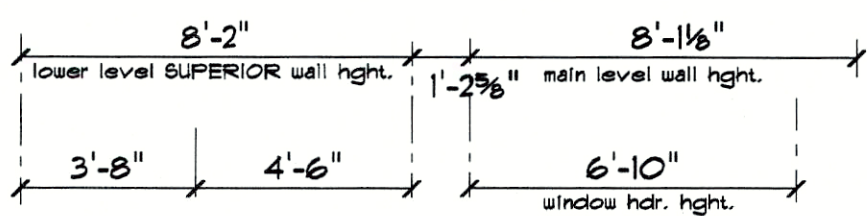

LEFT ELEVATION

THREE BEDROOM PLAN

SCALE 1/4" = 1'-0"



4565 Wilson Ave, Grandville, Michigan 49418
ph: 616-534-0466 fax: 616-532-7763
www.rivertownhomesbydesign.com

Drawn By JADY
Issued For
PRICING AUG. 2, 2010
REVISED AUG. 4, 2010
REVISED DEC. 2, 2010
REVISED DEC. 13, 2010
REVISED DEC. 22, 2010
REVISED JAN. 11, 2011

Copyright © 2010
RIVERTOWN HOMES BY DESIGN LLC
All rights reserved. Reproduction and/or use in any form without written permission is prohibited.


NEW RESIDENCE FOR:
NOTTAWASEPPI HURON
BAND OF THE POTTAWATOMI

CLIENT APPROVAL

name: date:
name: date:

File ID NOTTAWASEPPI 2010


Sheet Number

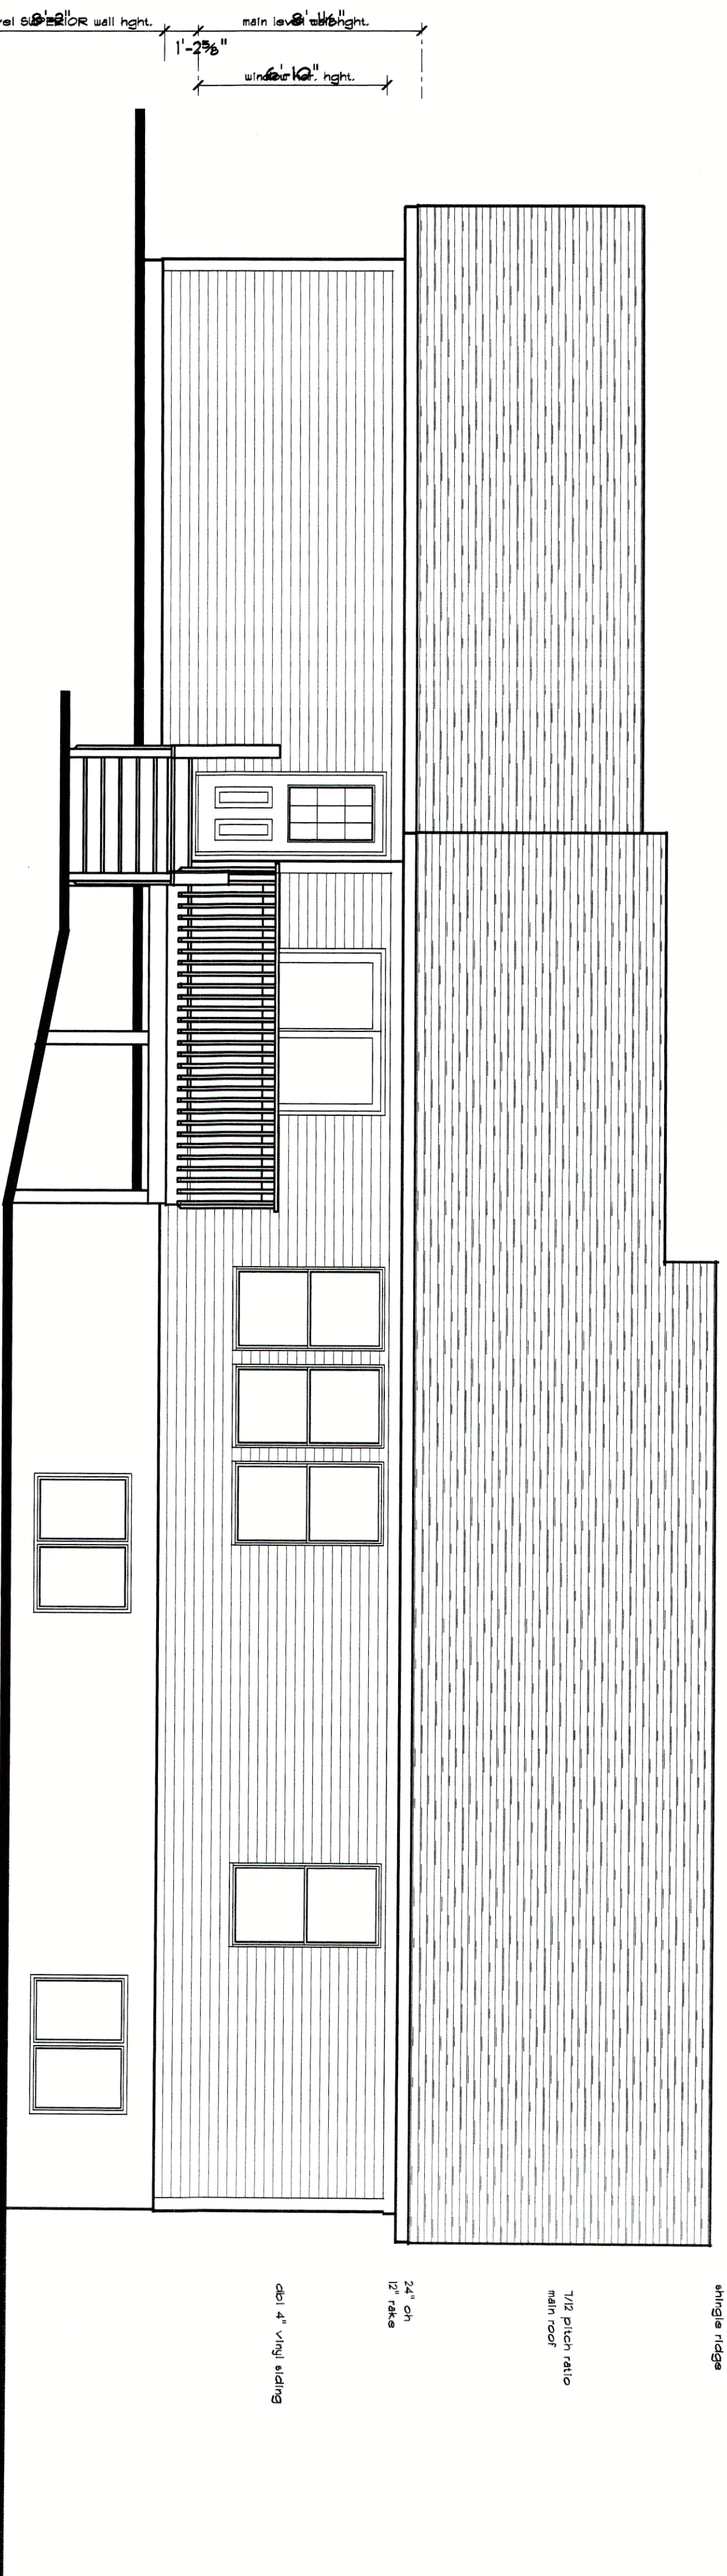

REAR ELEVATION

THREE BEDROOM PLAN

SCALE 1/4" = 1'-0"

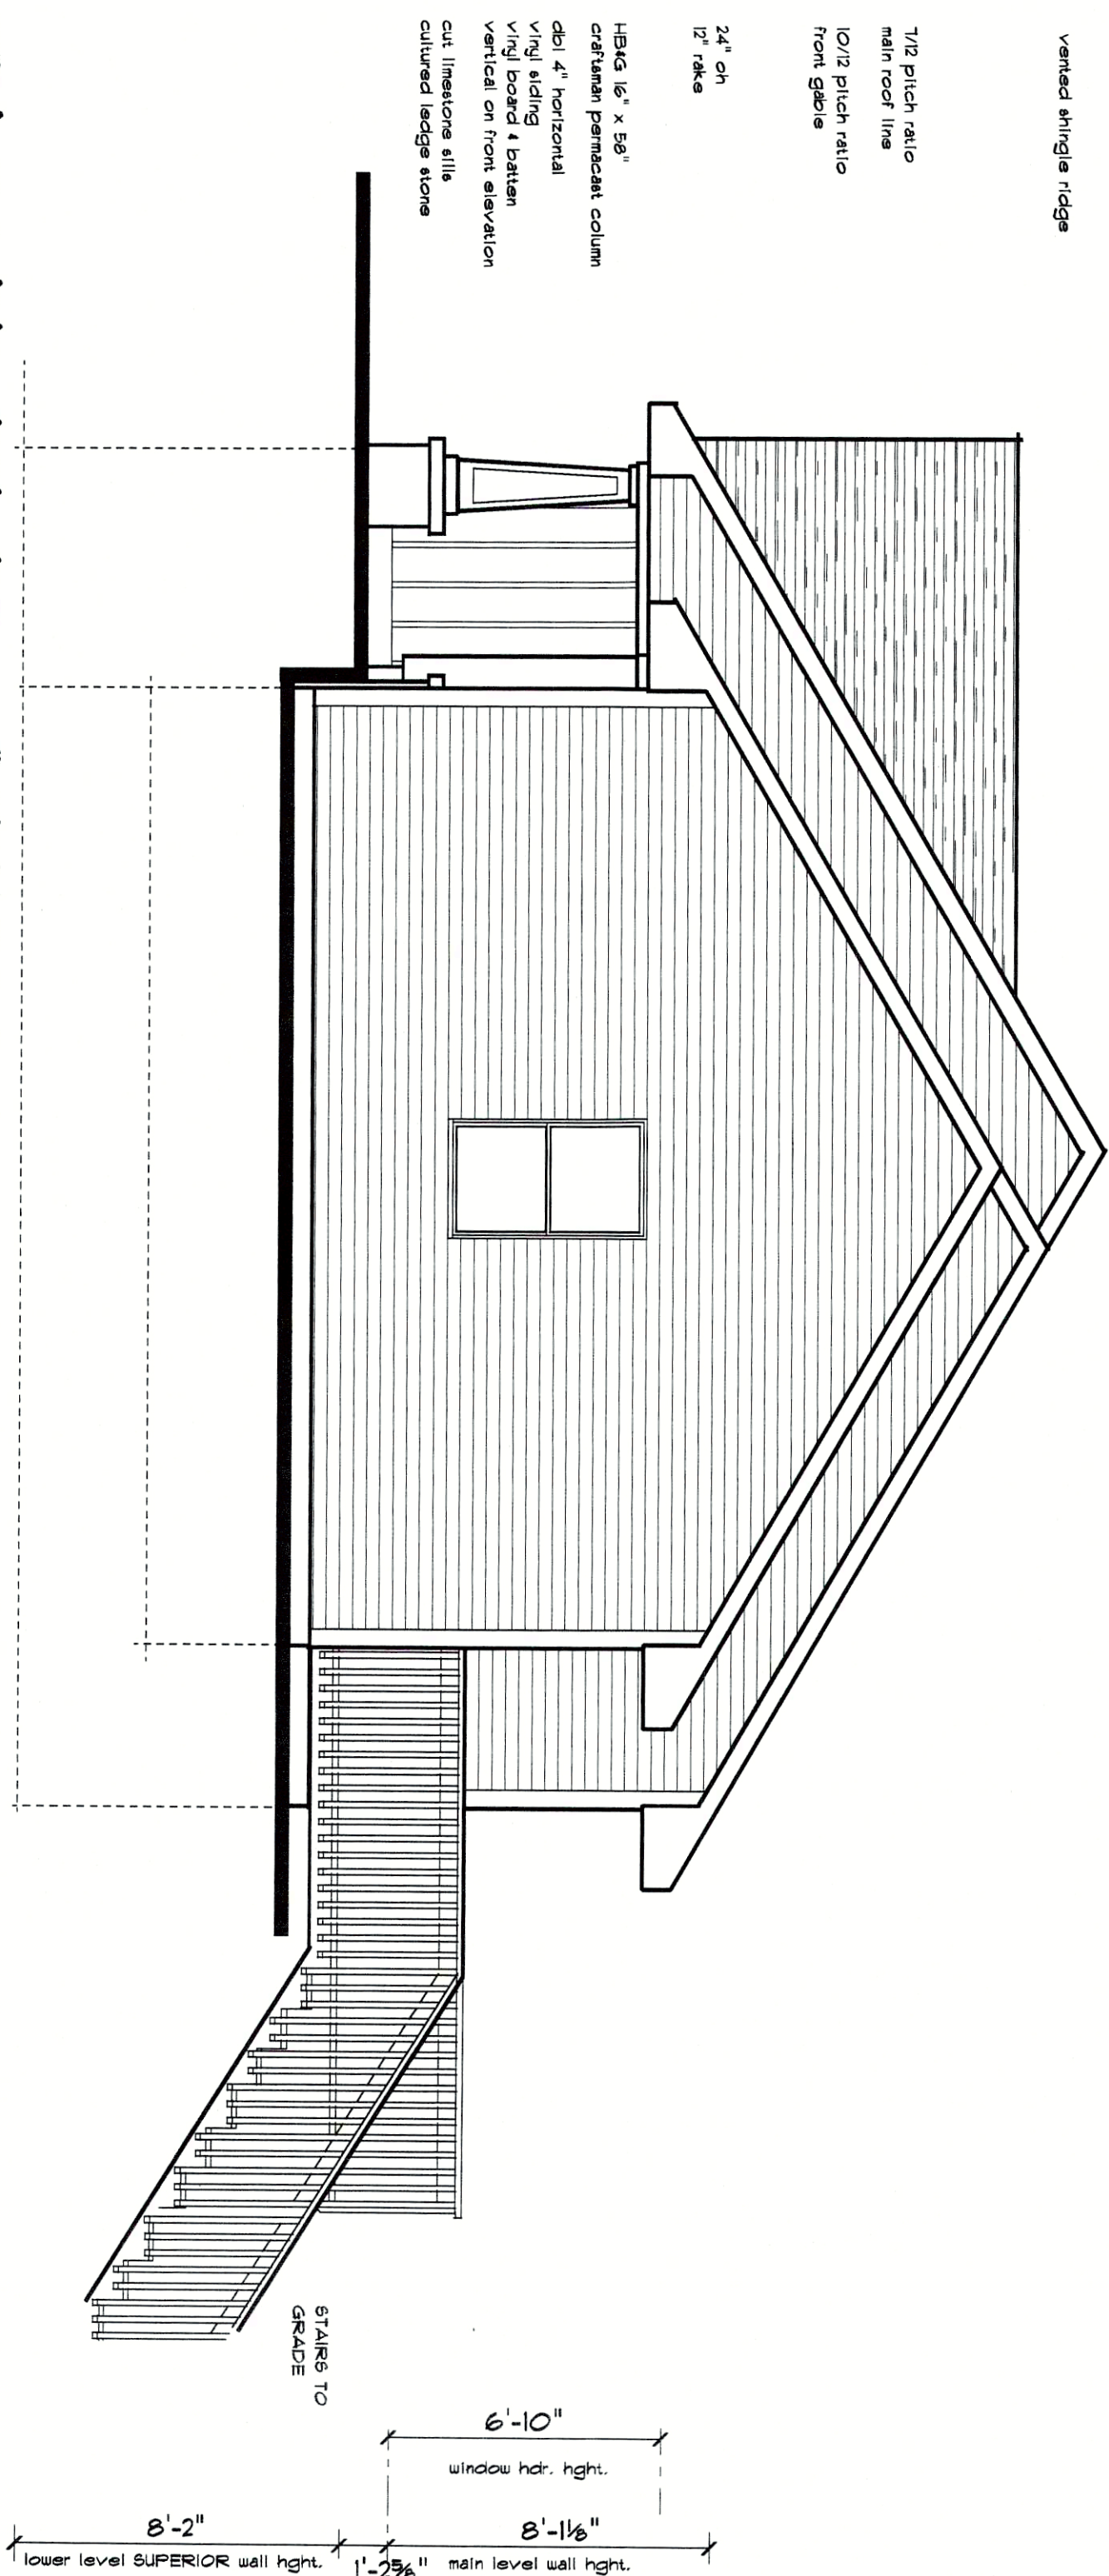

RIGHT ELEVATION

THREE BEDROOM PLAN

SCALE 1/4" = 1'-0"



4565 Wilson Ave, Grandville, Michigan 49418
ph: 616-534-0466 fax: 616-532-7763
www.rivertownhomesbydesign.com

Drawn By JADV
Issued For
PRICING AUG. 2, 2010
REVISED AUG. 4, 2010
REVISED DEC. 2, 2010
REVISED DEC. 13, 2010
REVISED DEC. 22, 2010
REVISED JAN. 11, 2011

Copyright © 2010
RIVERTOWN HOMES by DESIGN LLC
All rights reserved. Reproduction and/or use in any form without written permission is prohibited.


NEW RESIDENCE FOR:
NOTTAWASEPPI HURON
BAND OF THE POTAWATOMI

CLIENT APPROVAL

Name	Date
Name	Date

File ID NOTTAWASEPPI 2010

Sheet Number

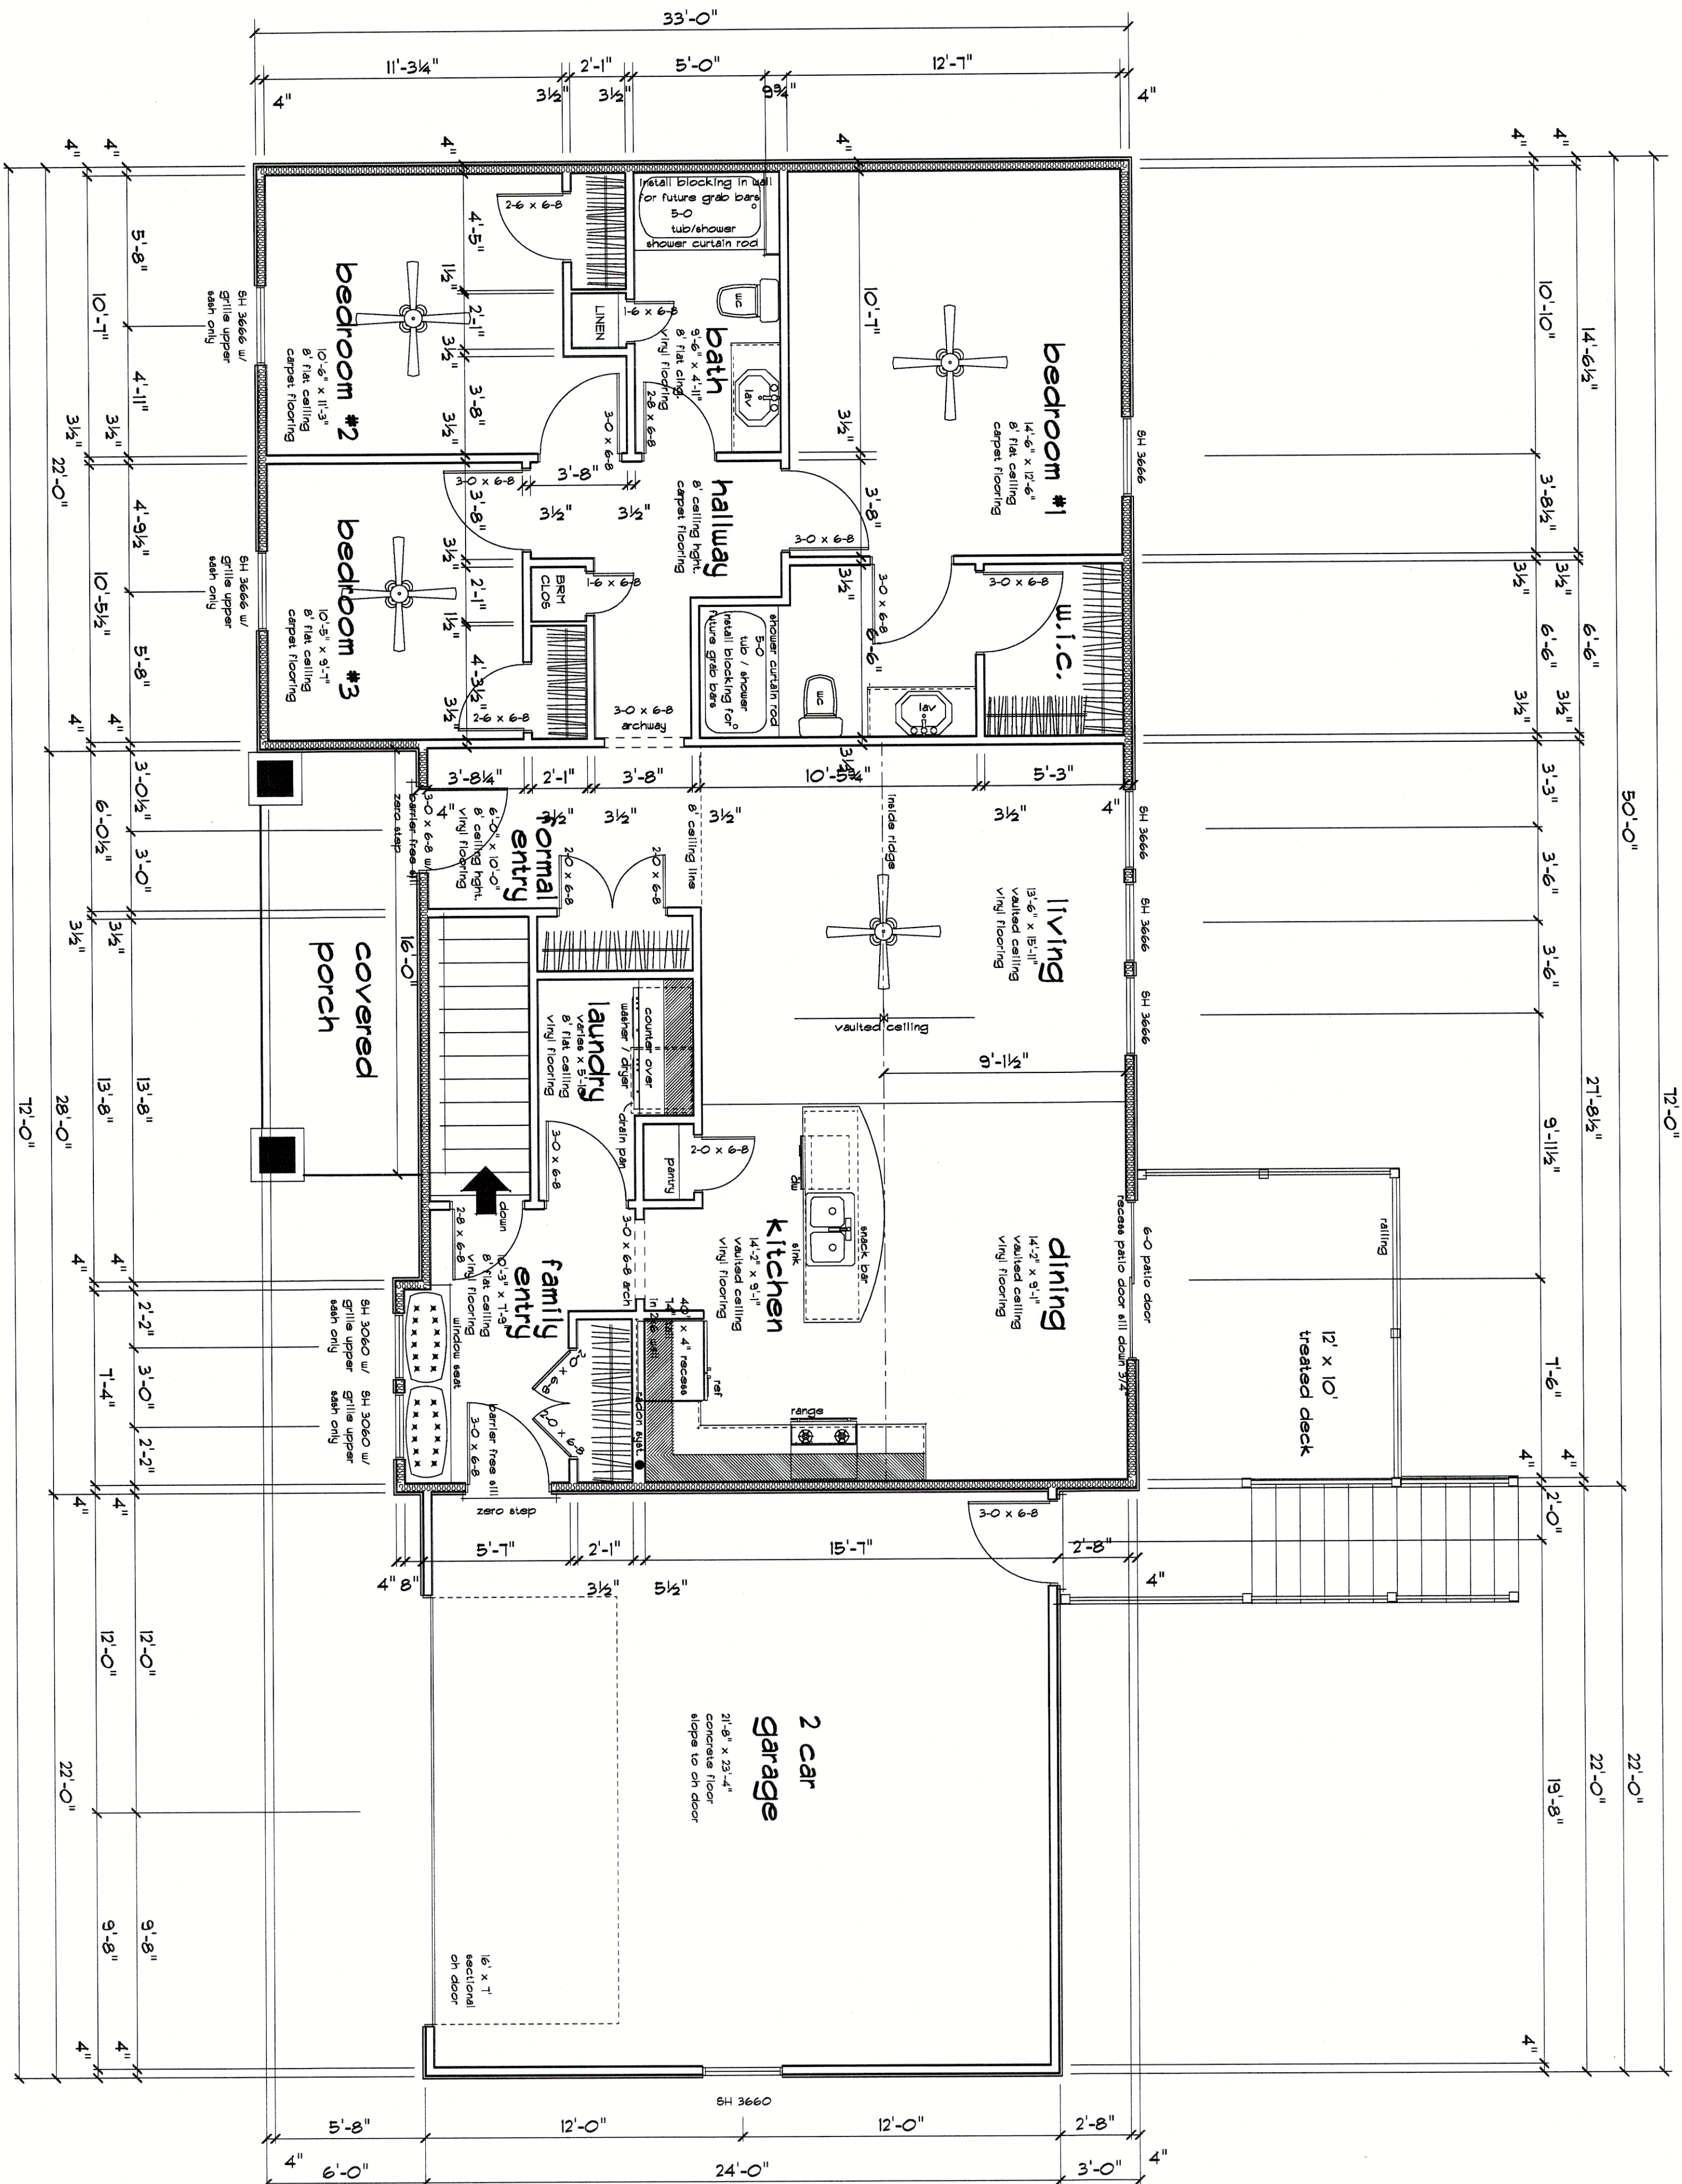

MAIN LEVEL FRAMING PLAN

scale 1/4" = 1'-0"

1462 sq. ft.

THREE BEDROOM PLAN



4565 Wilson Ave, Grandville, Michigan 49418
ph: 616-534-0466 fax: 616-532-7763
www.rivertownhomesbydesign.com

Drawn By JADY

Issued For

PRICING AUG. 2, 2010

REVISED AUG. 4, 2010

REVISED DEC. 2, 2010

REVISED DEC. 13, 2010

REVISED DEC. 22, 2010

REVISED JAN. 11, 2011

Copyright © 2010

RIVERTOWN HOMES by DESIGN LLC

All rights reserved. Reproduction, use, or sale in any form without written permission is prohibited.

NEW RESIDENCE FOR:

NOTTAWASEPPI HURON

BAND OF THE POTAWATOMI


CLIENT APPROVAL

name date

notes date

NOTTAWASEPPI 2010

Sheet Number

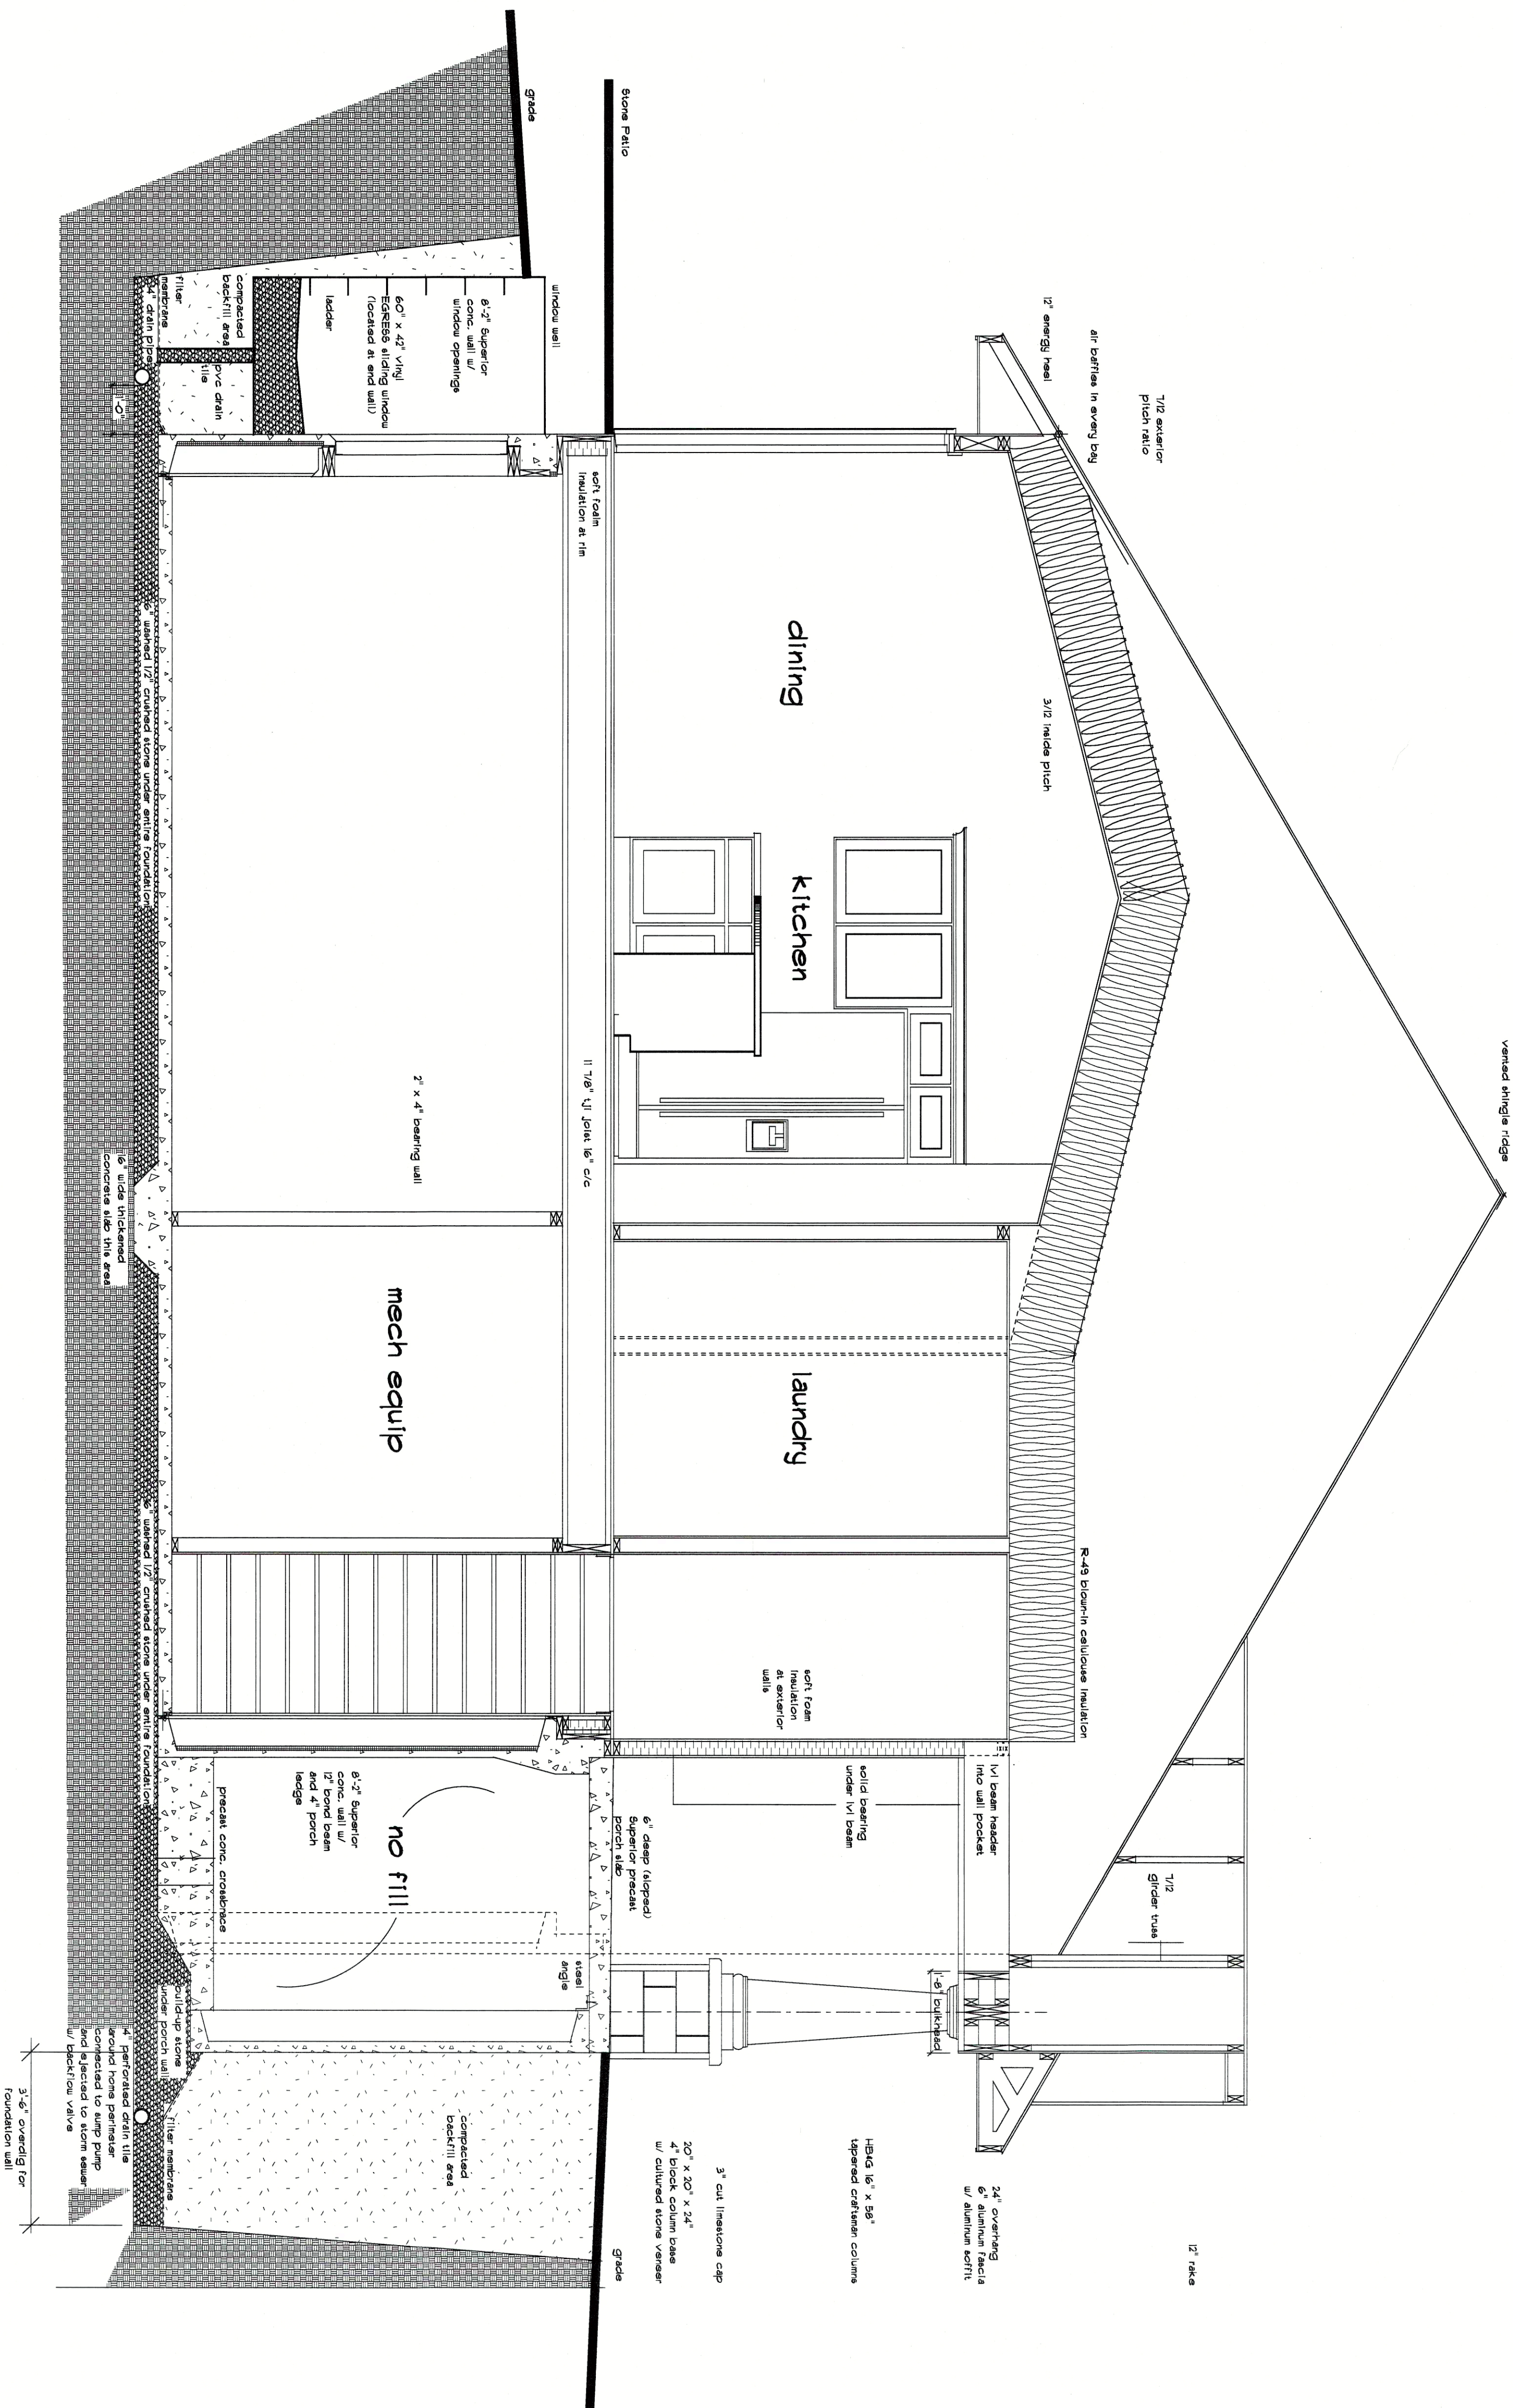

cross section similar

scale 1/2" = 1'-0"



4565 Wilson Ave, Grandville, Michigan 49418
 ph: 616-534-0466 fax: 616-532-7763
 www.rivertownhomesbydesign.com

Drawn By JADY
 Issued For
 PRICING AUG. 2, 2010
 REVISED AUG. 4, 2010
 REVISED DEC. 2, 2010
 REVISED DEC. 13, 2010
 REVISED DEC. 22, 2010
 REVISED JAN. 11, 2011
 REVISED JAN. 17, 2011

Copyright © 2010
 RIVERTOWN HOMES by DESIGN LLC
 All rights reserved. Reproduction and / or use in any form without written permission is PROHIBITED.

NEW RESIDENCE FOR:
 NOTTAWASEPPI HURON
 BAND OF THE POTAWATOMI


CLIENT APPROVAL

name	date

File ID NOTTAWASEPPI 2010

Sheet Number

scale 1/2" = 1'-0"

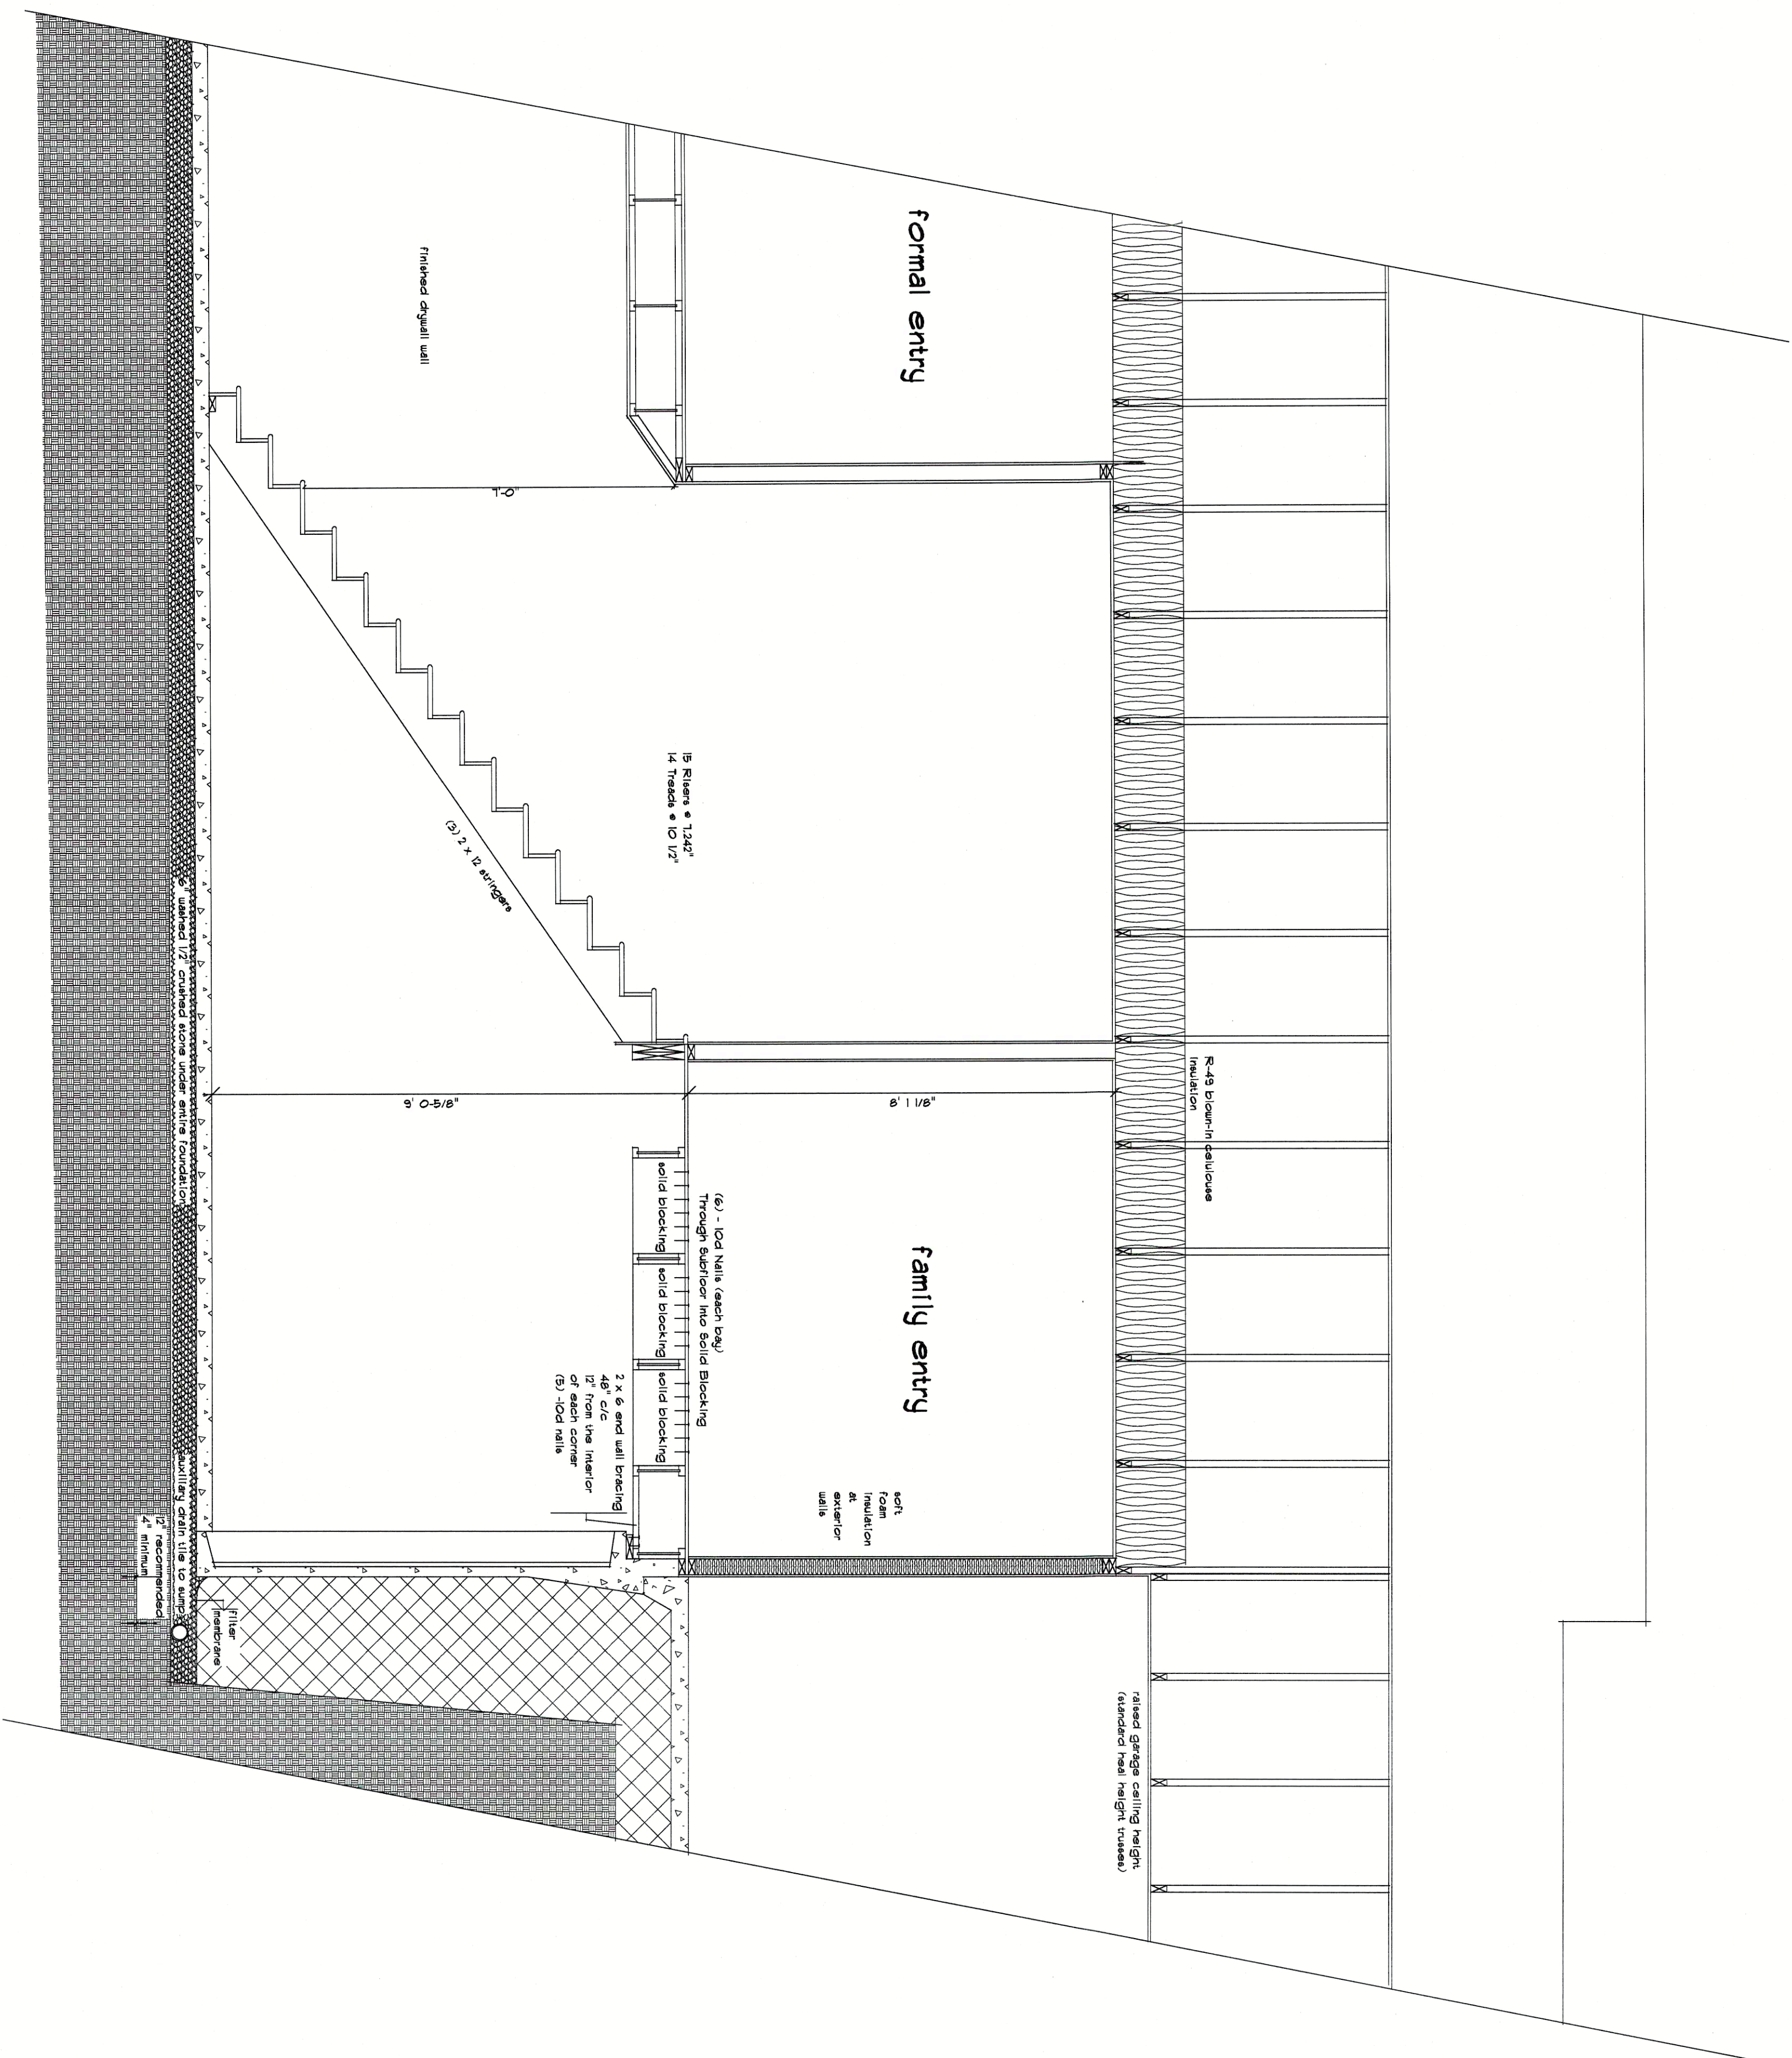

4565 Wilson Ave, Grandville, Michigan 49418
ph: 616-534-0466 fax: 616-532-7763
www.rivertownhomesbydesign.com

Copyright © 2010
RIVERTOWN HOMES by DESIGN LLC
All rights reserved. reproduction and / or use in any
form without written permission is PROHIBITED

CLIENT APPROVAL

File ID NOTTAWASEPPI 2010

Sheet Number